


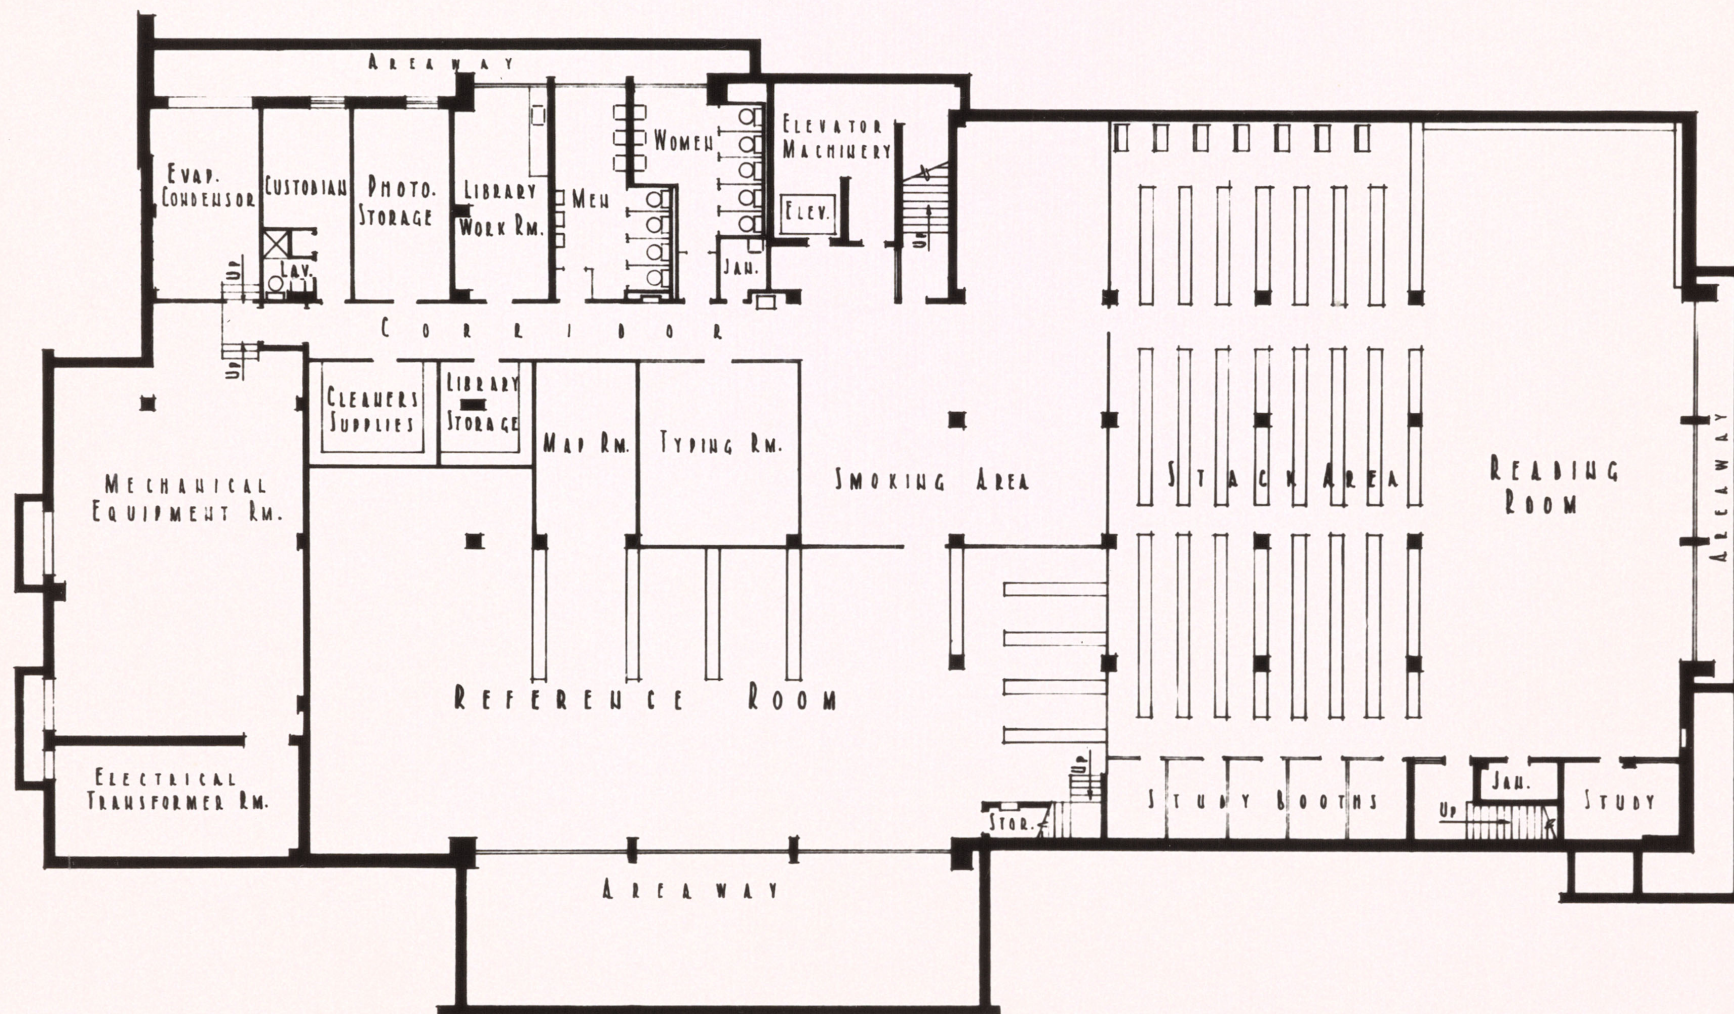


0 5 10 15 20 25



BASEMENT FLOOR PLAN

UNIVERSITY LIBRARY  
ASSUMPTION UNIVERSITY of WINDSOR

DENNINGTON & CARTER  
ARCHITECTS

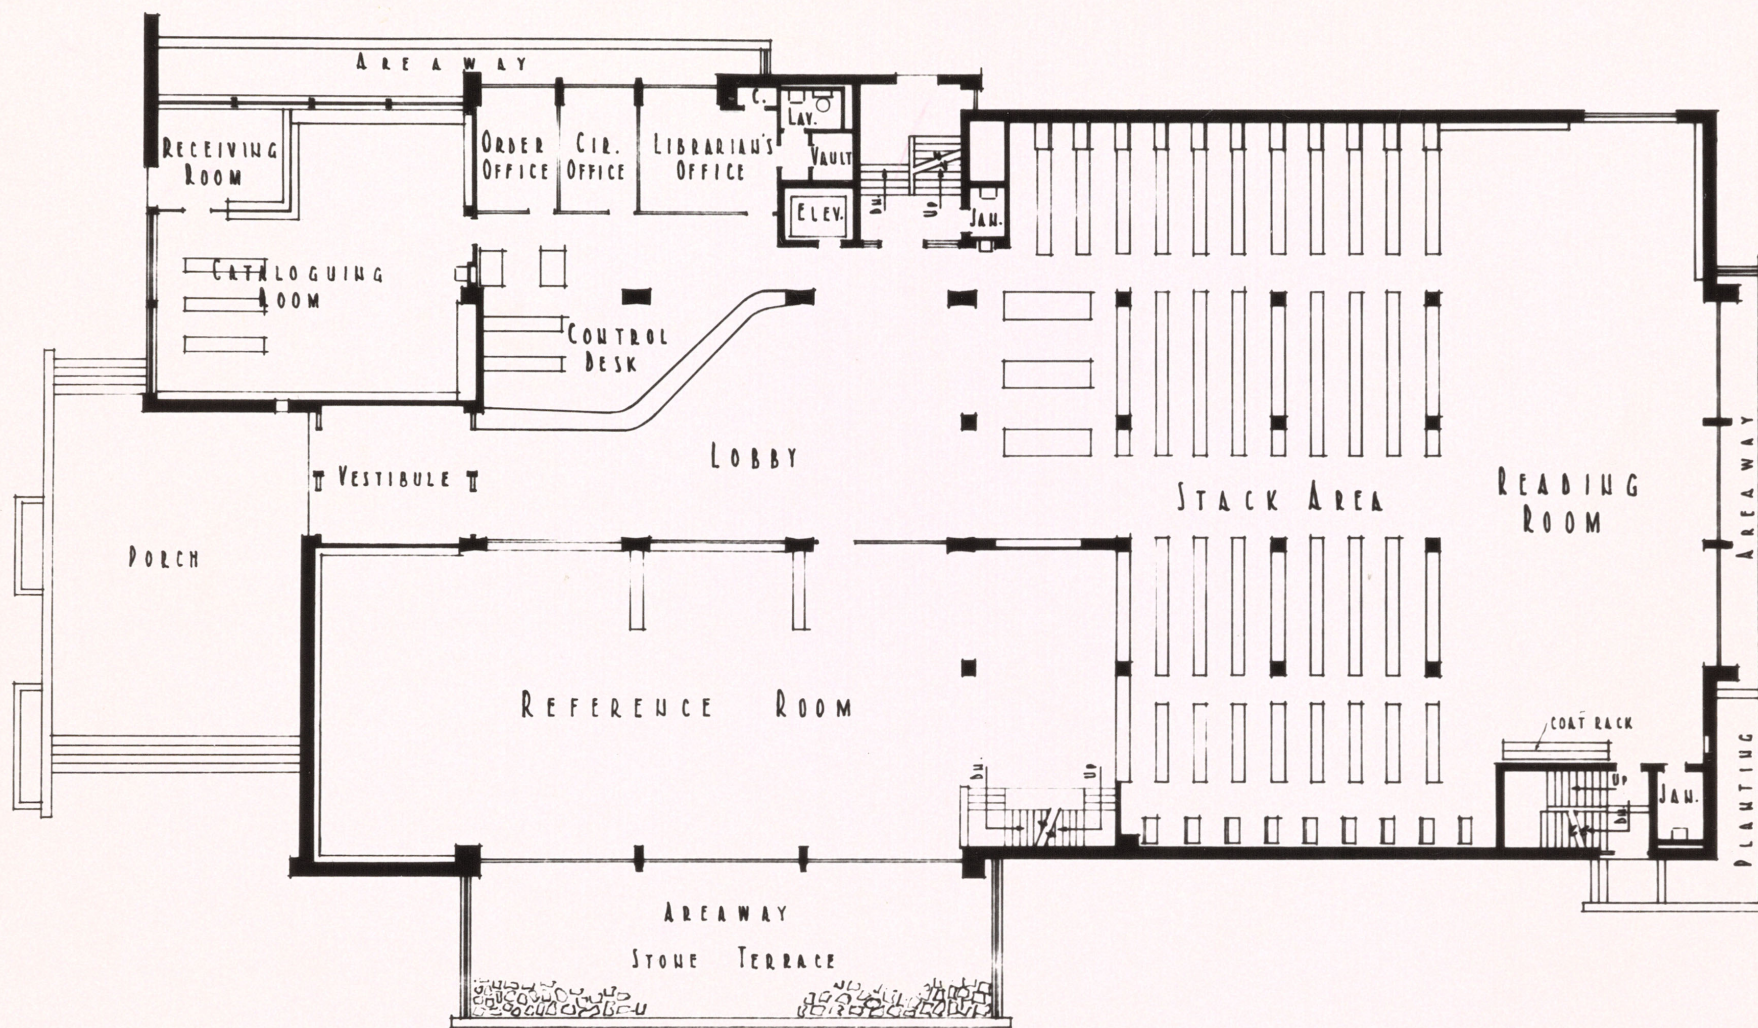



# FIRST FLOOR PLAN

UNIVERSITY LIBRARY  
 ASSUMPTION UNIVERSITY of WINDSOR



NORTH

PENNINGTON & CARTER  
 ARCHITECTS

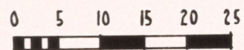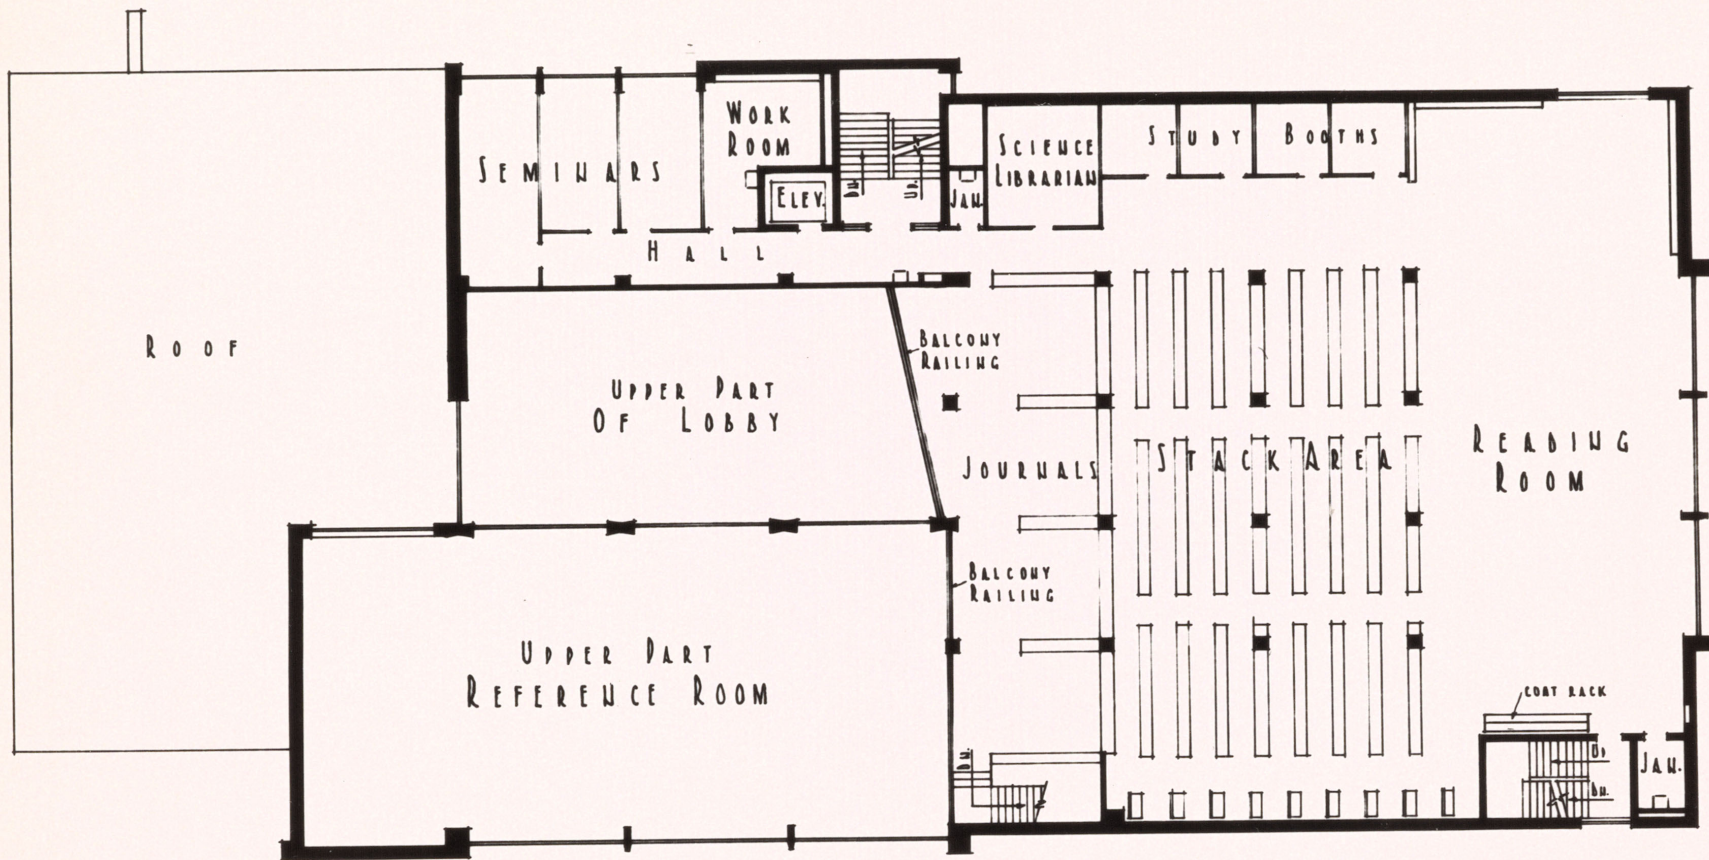


SECOND FLOOR PLAN

UNIVERSITY LIBRARY

ASSUMPTION UNIVERSITY of WINDSOR

DENNINGTON & CARTER  
ARCHITECTS

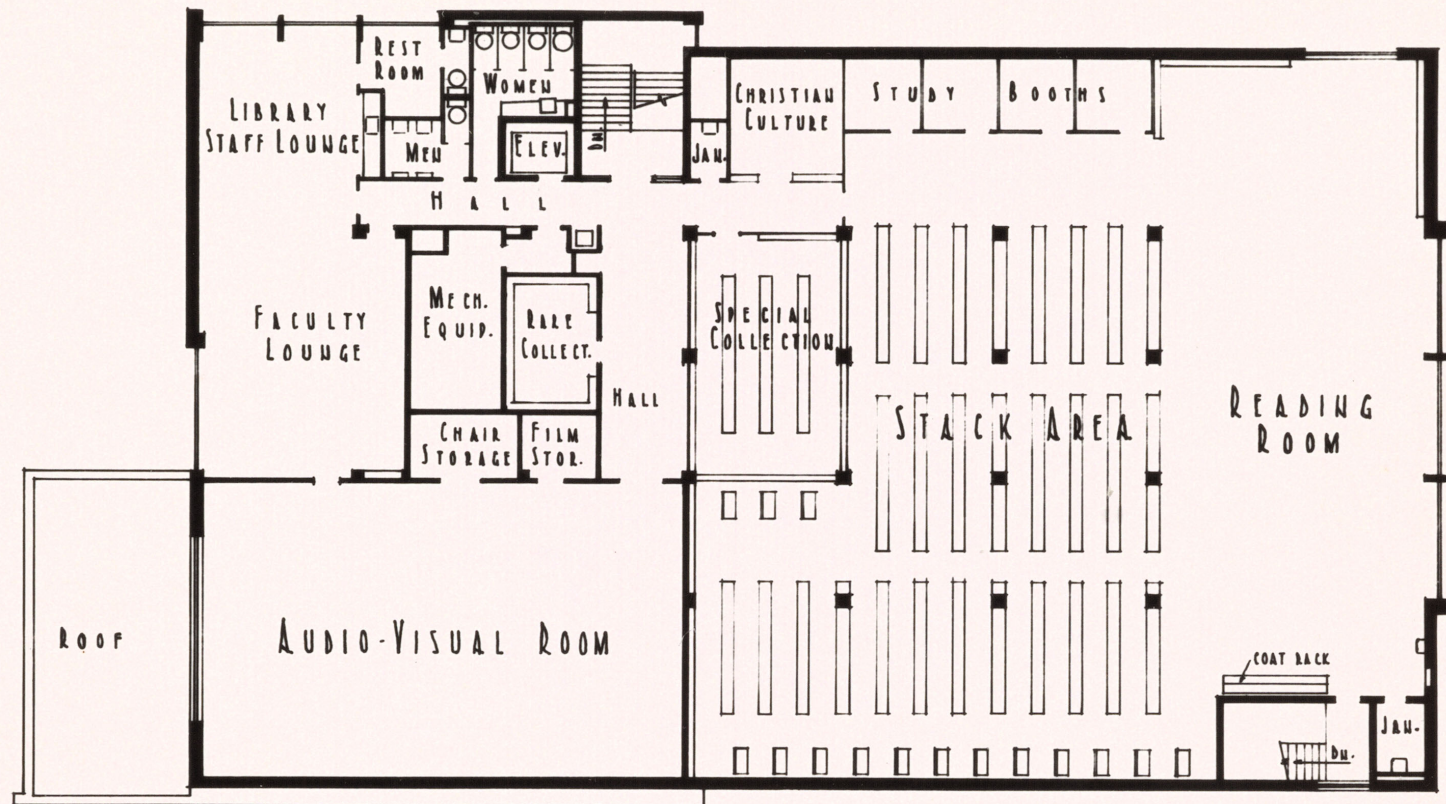

0 5 10 15 20 25



THIRD FLOOR PLAN

UNIVERSITY LIBRARY

ASSUMPTION UNIVERSITY of WINDSOR

PENNINGTON & CARTER  
ARCHITECTS